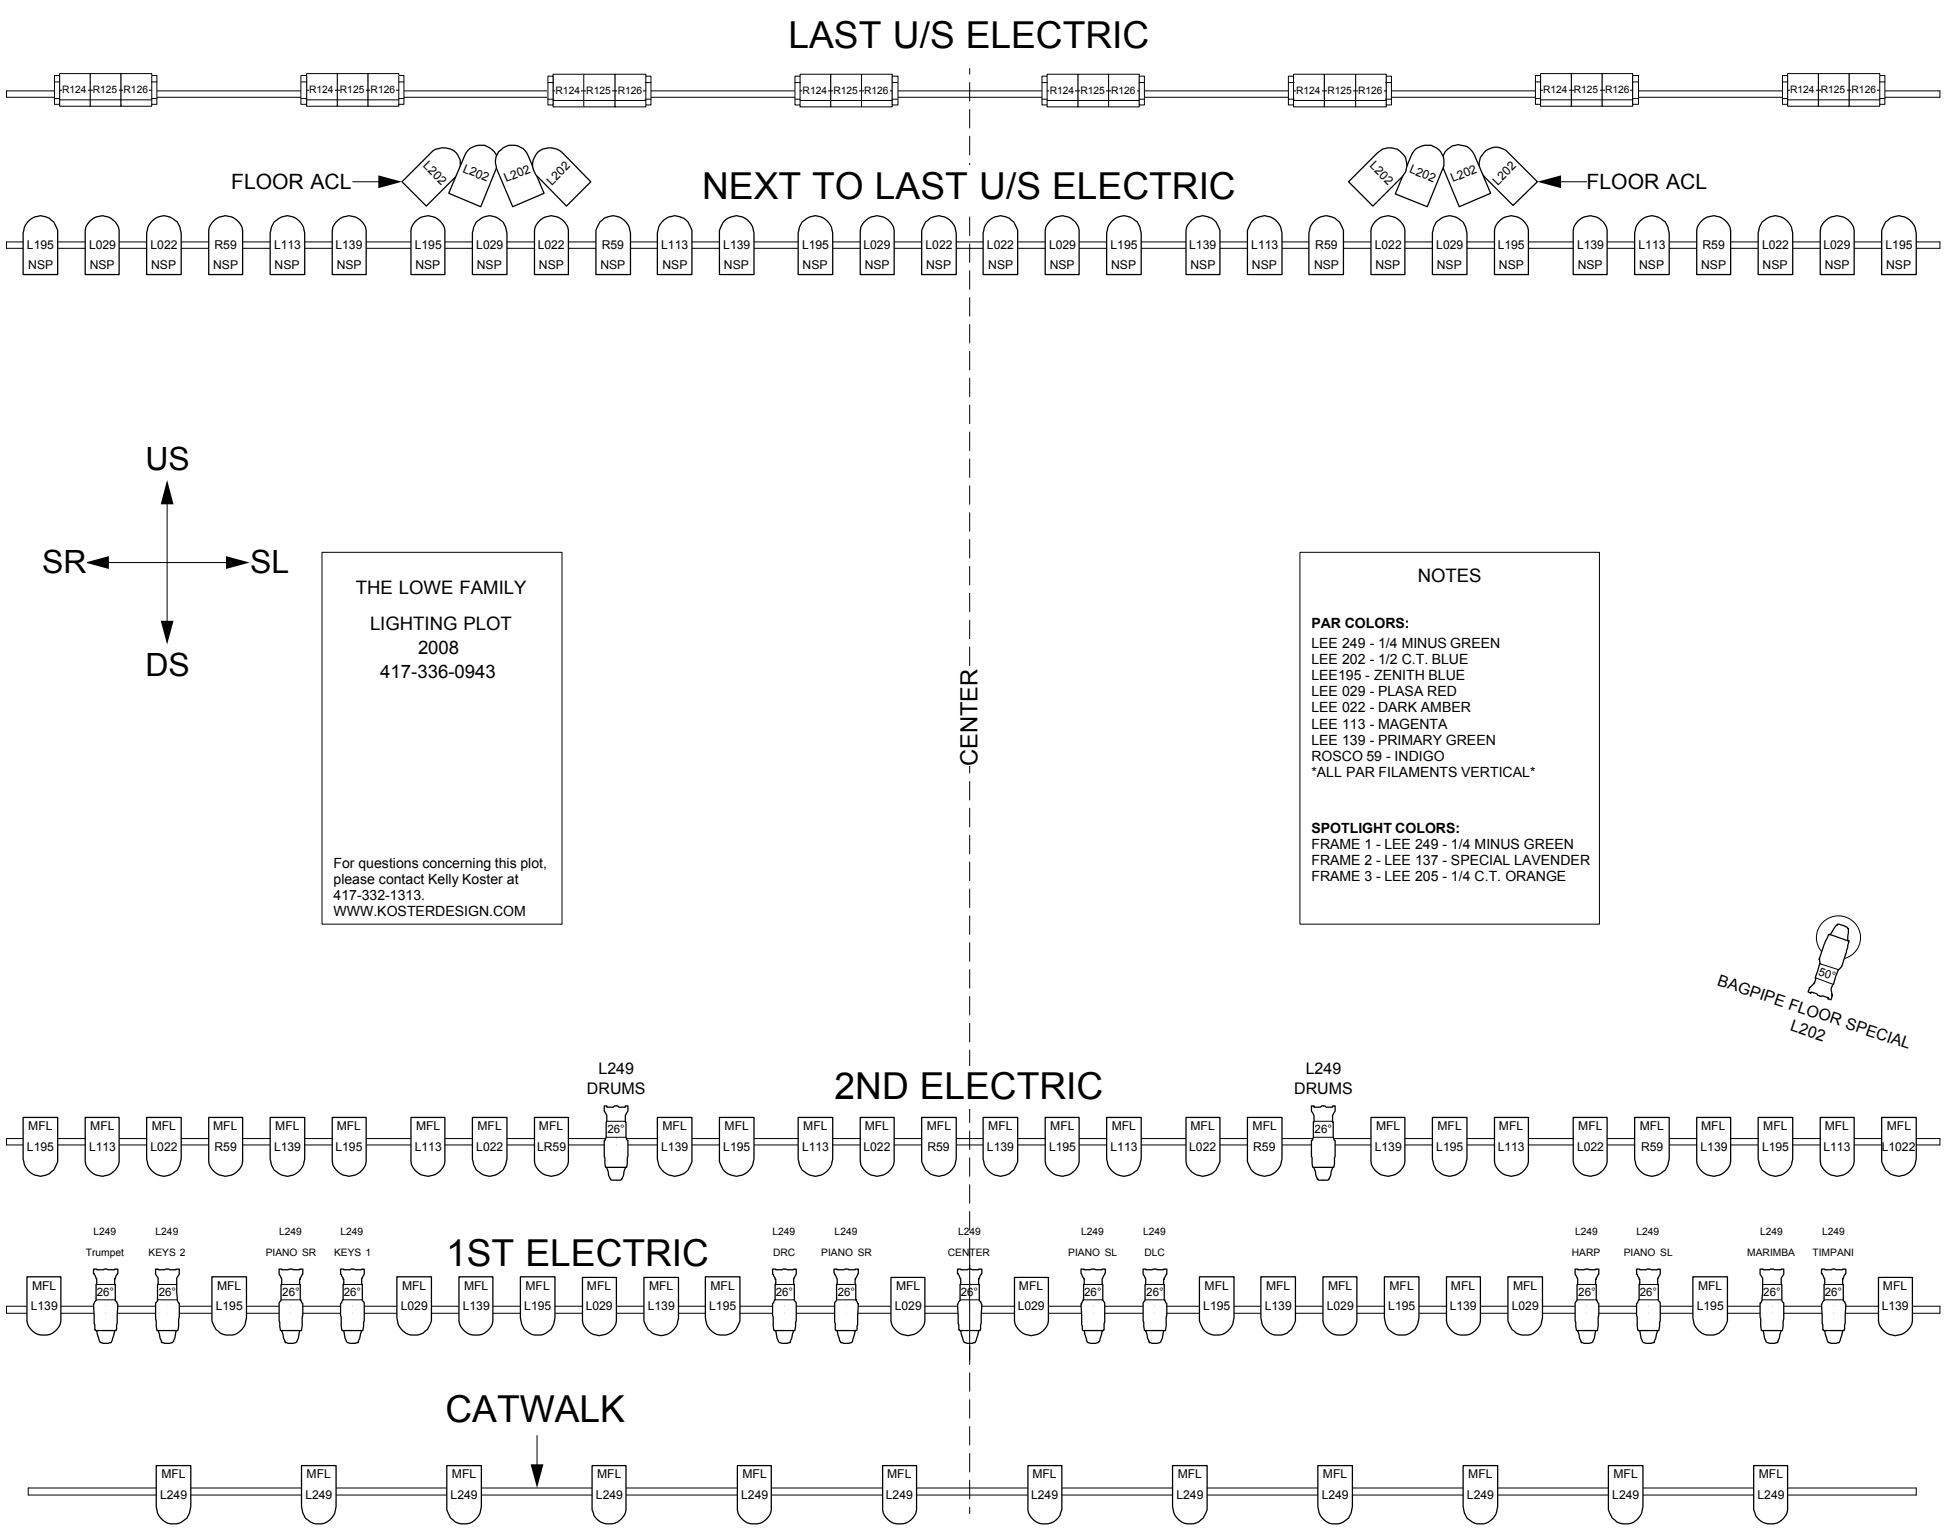
LAST U/S ELECTRIC
R124 R125 R126
FLOOR ACL
L202
NEXT TO LAST U/S ELECTRIC
FLOOR ACL
L195 NSP
L029 NSP
L022 NSP
R59 NSP
L113 NSP
L139 NSP
US
SR
SL
DS
THE LOWE FAMILY
LIGHTING PLOT
2008
417-336-0943
For questions concerning this plot, please contact Kelly Koster at 417-332-1313.
WWW.KOSTERDESIGN.COM
CENTER
NOTES
PAR COLORS:
LEE 249 - 1/4 MINUS GREEN
LEE 202 - 1/2 C.T. BLUE
LEE195 - ZENITH BLUE
LEE 029 - PLASA RED
LEE 022 - DARK AMBER
LEE 113 - MAGENTA
LEE 139 - PRIMARY GREEN
ROSCO 59 - INDIGO
ALL PAR FILAMENTS VERTICAL
SPOTLIGHT COLORS:
FRAME 1 - LEE 249 - 1/4 MINUS GREEN
FRAME 2 - LEE 137 - SPECIAL LAVENDER
FRAME 3 - LEE 205 - 1/4 C.T. ORANGE
50°
BAGPIPE FLOOR SPECIAL
L202
L249
DRUMS
2ND ELECTRIC
MFL
L195
L113
L022
R59
L139
LR59
L1022
26°
1ST ELECTRIC
L249
Trumpet
KEYS 2
PIANO SR
KEYS 1
DRC
PIANO SR
CENTER
PIANO SL
DLC
HARP
PIANO SL
MARIMBA
TIMPANI
L029
CATWALK
MFL
L249